FilmL.A., Inc.
6255 W Sunset Blvd, 12th Floor
Hollywood, CA 90028
t: (213)977-8600 - f: (213)977-8601
www.filmla.com

Summary Information

Permit No: F00138253-A **Type of Permit:** FILMING **Release Date:** 05/30/2018

Production Company	POSSIBLE PRODUCTIONS
Insured Company Name	POSSIBLE PRODUCTIONS
Contact Phone No. 1	310-244-4117
Contact Phone No. 2	
Fax	
Address	10202 W. WASHINGTON BLVD., LOY BUILDING CULVER CITY, California 90232
Production Title	KIDDING SEASON 1
Type of Production	TV Drama

Producer	Sarah Caplan
Director	Michel Gondry
1st AD	Roger Udwin
Production Manager	Craig Amendola
FilmL.A. Coordinator	Michael Gonzalez
Location Manager	Craig Van Gundy
Primary Phone	Mobile - 818-404-7880
Secondary Phone	
Location Assistant	Bradley Warden
Primary Phone	Mobile - 323 445-6119
Secondary Phone	

Fees

Posting 300	$69.00
Posting 600	$138.00
Posting 900	$207.00
Notification Charge	$164.00
LA CITY LANE AND STREET CLOSURE FEE	$312.00
LA CITY DOT SIGN REMOVALS AND ENGINEERS	$2,530.00
FILMLA NON-REFUNDABLE FILM PERMIT RIDER FEE	$105.00

Total Permit Fee $3,525.00

Number of Locations 1

NOT A PERMIT

FilmL.A., Inc.
6255 W Sunset Blvd, 12th Floor
Hollywood, CA 90028
t: (213)977-8600 - f: (213)977-8601
www.filmla.com

Summary Information — Location

Permit Number	F00138253-A	**Location Manager**	Craig Van Gundy
Production Company	POSSIBLE PRODUCTIONS	Primary Phone	Mobile - 818-404-7880
Insured Company	POSSIBLE PRODUCTIONS	Secondary Phone	
Production Title	KIDDING SEASON 1		

Location Address 12023 Venice Blvd, Los Angeles, CA, 90066

Location Type Business

Prep Dates 5/31/2018 - 5/31/2018 07:00 - 17:00 1 day

Film Dates 6/1/2018 - 6/1/2018 06:00 - 22:00 1 day

Open or Closed to the Public Closed

Generic Conditions

*Certain service and personnel fees required by jurisdictional agencies are not collected by FilmL.A. Any such fees must be paid directly to the appropriate agency, and a separate invoice will be provided to the permittee.
Community Survey Obtained
Equipment staging and vehicles may park on one side of the street only.
Must comply with attached conditions
Must Maintain 5' Clearance on Sidewalks/Walkways
Must maintain local/emergency access
No cast or crew parking on area streets
No interference with vehicular or pedestrian traffic
No steps from trailers, trucks or motorhomes may be facing road
Number of uniformed officers listed on the permit is a minimum requirement.
Permittee remains responsible for deploying a sufficient number of uniformed officers to provide traffic and crowd control to ensure the safety of the film crew and the public.
Traffic control must be done in accordance w/MUTCD
Traffic Officers Required
Uniformed officers shall have a copy of the film permit in their possession and are required to confirm that all traffic control signage devices are in place.

Please see attached documents

Venice Blvd btwn Inglewood Blvd & Mountain View Ave NS bike lane - Kidding (Rev 1).pdf
Venice Blvd btwn Inglewood Blvd & Grand View Ave NS bike lane - Kidding (Rev 1).pdf

Equipment on Location

Type	Quantity
5 or 10 ton trucks	4
Cast/Crew vehicles	70
Catering Truck	1

Personnel on Location

Type	Quantity
Cast	5
Crew	75
Extras	5
Off-Duty/Retired	2

NOT A PERMIT

FilmL.A., Inc.
6255 W Sunset Blvd, 12th Floor
Hollywood, CA 90028
t: (213)977-8600 - f: (213)977-8601
www.filmla.com

Summary Information — Location

Permit Number	F00138253-A	**Location Manager**	Craig Van Gundy
Production Company	POSSIBLE PRODUCTIONS	Primary Phone	Mobile - 818-404-7880
Insured Company	POSSIBLE PRODUCTIONS	Secondary Phone	
Production Title	KIDDING SEASON 1		

Cube Trucks	4
Generator	1
Honey Wagons	1
Picture vehicles	6
Portable restrooms	1
Stakebed Trucks	7
Trailers	6
Vans	4

LAPD Officer(s)

Filming Activities Equipment on property; Equipment on sidewalk, in curb lane & across street; Interior Dialogue; Pottery making scene ; production will hire a security guard; Security Guard 24/7 with Cones from 5/31 @ 6am - 6/2 @ 9am. in place after the bike lane closure opens ; Requesting to remove All bollards - N/S of Venice Blvd going West between Inglewood & Grandview -parking working trucks in bike lane. 6AM on 5/31 - 9AM on 6/2;

Jurisdiction **Political:** Los Angeles City - Council District 11 **Police:** Los Angeles Police Department **Fire:** Los Angeles City

Thomas Guide **Page:** 672 **Grid:** C3

Approvals

LOS ANGELES CITY DEPARTMENT OF TRANSPORTATION - SIGN & METER REMOVAL	Karina Chaki
FILML.A. CLOSURES	Yulizza Ramirez
LOS ANGELES CITY DEPARTMENT OF PUBLIC WORKS	Vanessa Martin
LOS ANGELES CITY POLICE DEPARTMENT	Gabriel Aleman
LOS ANGELES CITY DEPARTMENT OF TRANSPORTATION - CLOSURES	Yulizza Ramirez

Coordinator Note To ensure public safety, production will provide a Security Guard 24/7 with Traffic Safety Cones from Thursday 5/31 starting at 6am , Friday 6/1 and Saturday 6/2 until LADOT crew reinstall back 22 bollards on Venice Blvd.
FILM SHOOT DATE: THURSDAY 5/31 (7AM - 5PM) AND FRIDAY 6/1 (6AM - 10PM) LOCATION 1: NORTH SIDE OF VENICE BLVD (INGLEWOOD BLVD - MOUNTAIN VIEW BLVD) - REMOVE 13 BOLLARDS AS SHOWN IN PICTURE LOCATION 2: NORTH SIDE OF VENICE BLVD (MOUNTAIN VIEW BLVD - GRAND VIEW BLVD) - REMOVE 9 BOLLARDS AS SHOWN IN PICTURE BY 7AM ON THURSDAY 5/31 - REINSTALL 22 BOLLARDS ON NS OF VENICE BLVD

NOT A PERMIT

FilmL.A., Inc.
6255 W Sunset Blvd, 12th Floor
Hollywood, CA 90028
t: (213)977-8600 - f: (213)977-8601
www.filmla.com

Summary Information — Location

Permit Number	F00138253-A	**Location Manager**	Craig Van Gundy
Production Company	POSSIBLE PRODUCTIONS	Primary Phone	Mobile - 818-404-7880
Insured Company	POSSIBLE PRODUCTIONS	Secondary Phone	
Production Title	KIDDING SEASON 1		

(INGLEWOOD - MOUNTAIN VIEW BLVD - GRAND VIEW BLVD) BY 9AM ON SATURDAY 6/2 CONTACT: CASEY BOYTON (310)428-7634

Parking

Base Camp Location Type : Other Location — 10202 Washington Blvd, Culver City, CA, 90232

Crew Parking Location Type : Other Location — 10202 Washington Blvd, Culver City, CA, 90232

Parking Notes
SONY STUDIOS

Posting "No Parking" signs N/S OF VENICE BLVD, INGLEWOOD BLVD - GRAND VIEW BLVD

Approximate Footage 601 - 900 **Log Number** 203578

Date(s) 6/1/2018 to 6/1/2018 **Time(s)** 06:00 to 22:00

Posting "No Parking" signs N/S OF VENICE BLVD, INGLEWOOD BLVD - MOUNTAIN VIEW AVE E/S OF /MOUNTAINVIEW BLVD, 75' NORTH OF VENICE BLVD

Approximate Footage 301 - 600 **Log Number** 203579

Date(s) 5/31/2018 to 5/31/2018 **Time(s)** 07:00 to 17:00

Posting "No Parking" signs E/S OF MOUNTAIN VIEW AVE, 75' NORTH OF VENICE BLVD

Approximate Footage 0 - 300 **Log Number** 203580

Date(s) 6/1/2018 to 6/1/2018 **Time(s)** 00:00 to 00:00

Posting "No Parking" signs *CANCELLED*

Approximate Footage County Parking **Log Number** 203889

Date(s) 6/1/2018 to 6/1/2018 **Time(s)** 06:00 to 22:00

Lane / Full Closure CURB BIKE LANE CLOSURE - N/S OF VENICE BLVD, BETWEEN INGLEWOOD

NO PERMIT

FilmL.A., Inc.
6255 W Sunset Blvd, 12th Floor
Hollywood, CA 90028
t: (213)977-8600 - f: (213)977-8601
www.filmla.com

Summary Information — Location

Permit Number	F00138253-A	**Location Manager**	Craig Van Gundy
Production Company	POSSIBLE PRODUCTIONS	Primary Phone	Mobile - 818-404-7880
Insured Company	POSSIBLE PRODUCTIONS	Secondary Phone	
Production Title	KIDDING SEASON 1		

BLVD & GRAND VIEW BLVD

Approximate Footage 601 - 900

Date(s) 6/1/2018 to 6/1/2018 **Time(s)** 06:00 to 22:00

Lane / Full Closure CURB BIKE LANE CLOSURE - N/S OF VENICE BLVD, BETWEEN INGLEWOOD BLVD & MOUNTAIN VIEW AVENUE

Approximate Footage 0 - 300

Date(s) 5/31/2018 to 5/31/2018 **Time(s)** 10:00 to 17:00

NOT A PERMIT

Permit #F00138253-A

ALL TRAFFIC CONTROL WILL BE INSTALLED TO MEET OR EXCEED THE LATEST CA-MUTCD MINIMUM REQUIREMENTS

Ⓢ TRAFFIC SIGNAL

● TRAFFIC CONE

TYPE I W/ SIGN

HIGH LEVEL WARNING DEVICE

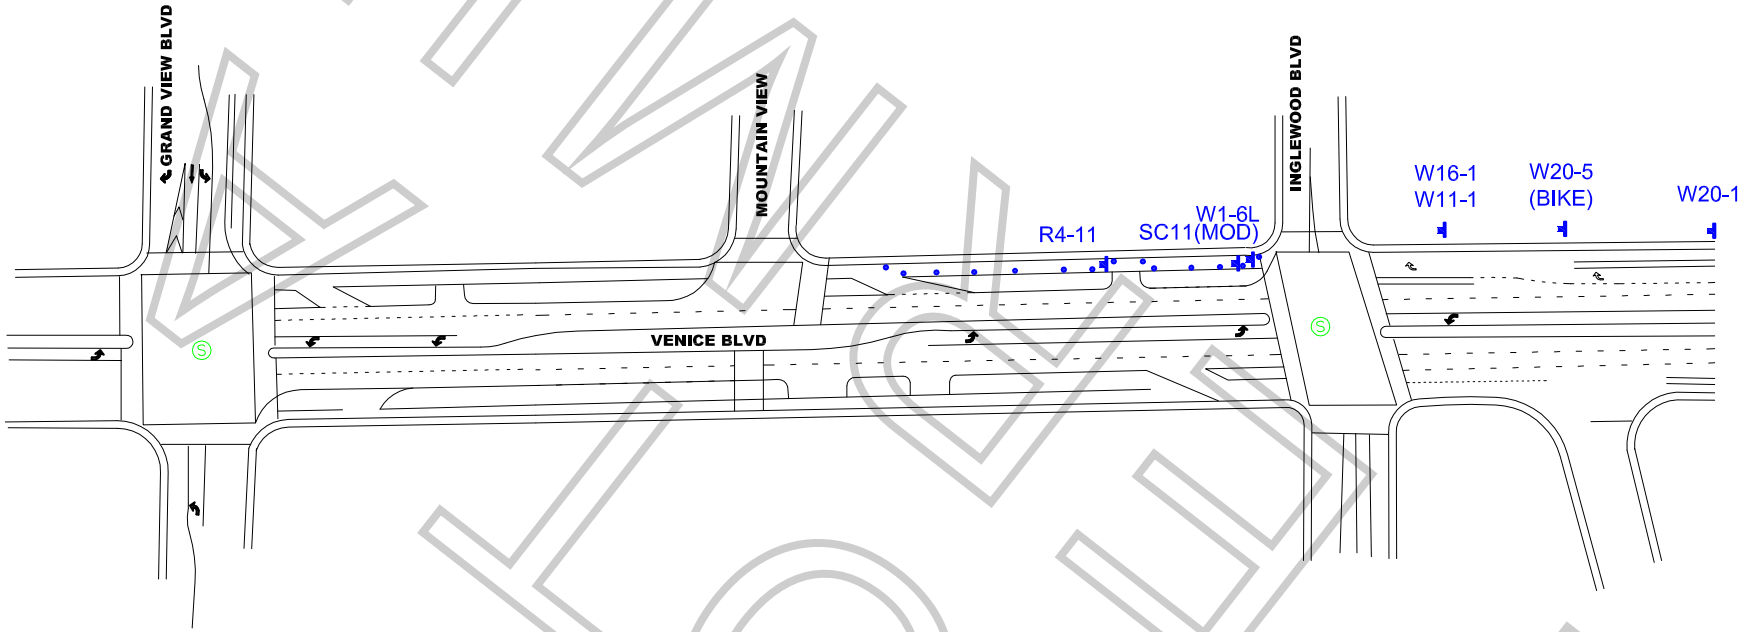

WORK ZONE

WORK ZONE TRAFFIC CONTROL PLAN
GENERAL NOTES

1. DATE/TIME: 5-31-18 FROM 07:00 HOURS TO 17:00 HOURS.

2. ALL SIGNING, STRIPING, AND TRAFFIC CONTROL DEVICES SHALL CONFORM TO THE (CURRENT) STATE OF CALIFORNIA DEPARTMENT OF TRANSPORTATION (CALTRANS) STANDARD PLANS AND STANDARD SPECIFICATIONS, CALIFORNIA MUTCD, AND ANY ADDENDUMS THERETO, AND AS SHOWN ON THESE PLANS, SYMBOLS AND ABBREVIATIONS USED ARE SHOWN ON CALTRANS STANDARD PLANS.
3. THERE WILL BE NO INTERFERENCE WITH TRAFFIC SIGNALS OR CROSSWALKS.
4. CONES WILL BE 28" MINIMUM HEIGHT AND HAVE REFLECTORIZED SLEEVES FOR NIGHT WORK.
5. POLICE WILL DIRECT TRAFFIC IF NECESSARY.

TCP FOR: POSSIBLE PRODUCTIONS: "KIDDING"

LOCATION: BIKE LANE CLOSURE
VENICE BLVD BTWN INGLEWOOD & MOUNTAIN VIEW
LOS ANGELES, CALIFORNIA

CONTACT: MIKE WEBSTER
OFFICE# 323-579-1173
CASEY BOYTON
PH# 310-428-7634

JCL TRAFFIC SERVICES
(213) 622-9775
C31-CA Lic # 805357

DATE	REVISIONS	DRAFTER: MARIO MENJIVAR
		SCALE: N.T.S.
		FILM LA: MG

Permit #F00138253-A

ALL TRAFFIC CONTROL WILL BE INSTALLED TO MEET OR EXCEED THE LATEST CA-MUTCD MINIMUM REQUIREMENTS

Ⓢ TRAFFIC SIGNAL

● TRAFFIC CONE

TYPE I W/ SIGN

HIGH LEVEL WARNING DEVICE

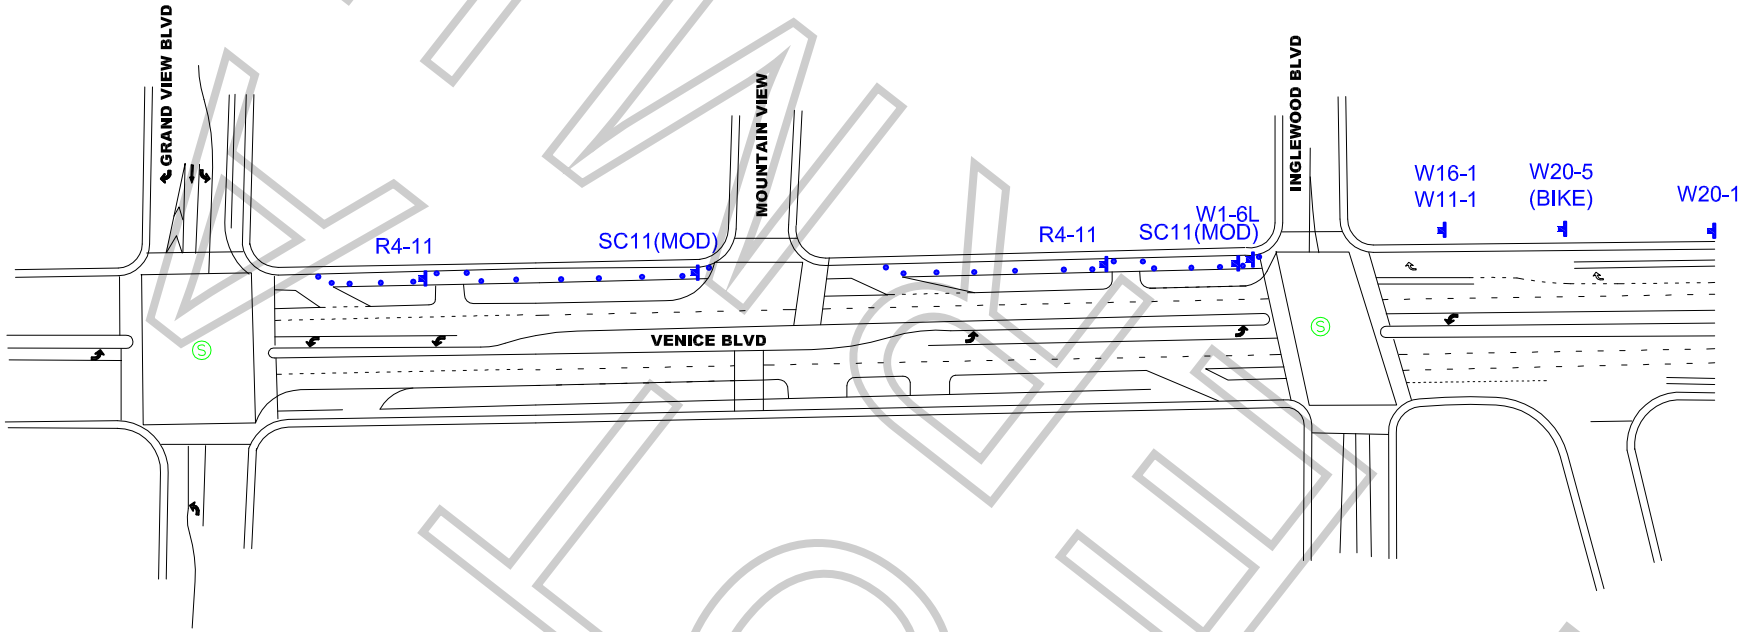

WORK ZONE TRAFFIC CONTROL PLAN
GENERAL NOTES

1. DATE/TIME: 6-1-18 FROM 06:00 HOURS TO 22:00 HOURS.

2. ALL SIGNING, STRIPING, AND TRAFFIC CONTROL DEVICES SHALL CONFORM TO THE (CURRENT) STATE OF CALIFORNIA DEPARTMENT OF TRANSPORTATION (CALTRANS) STANDARD PLANS AND STANDARD SPECIFICATIONS, CALIFORNIA MUTCD, AND ANY ADDENDUMS THERETO, AND AS SHOWN ON THESE PLANS, SYMBOLS AND ABBREVIATIONS USED ARE SHOWN ON CALTRANS STANDARD PLANS.
3. THERE WILL BE NO INTERFERENCE WITH TRAFFIC SIGNALS OR CROSSWALKS.
4. CONES WILL BE 28" MINIMUM HEIGHT AND HAVE REFLECTORIZED SLEEVES FOR NIGHT WORK.
5. POLICE WILL DIRECT TRAFFIC IF NECESSARY.

TCP FOR: POSSIBLE PRODUCTIONS: "KIDDING"

LOCATION: BIKE LANE CLOSURE
VENICE BLVD BTWN INGLEWOOD & GRAND VIEW
LOS ANGELES, CALIFORNIA

CONTACT: MIKE WEBSTER
OFFICE# 323-579-1173
CASEY BOYTON
PH# 310-428-7634

JCL TRAFFIC SERVICES
(213) 622-9775
C31-CA Lic # 805357

DATE	REVISIONS	DRAFTER: MARIO MENJIVAR
		SCALE: N.T.S.
		FILM LA: MG

WORK ZONE